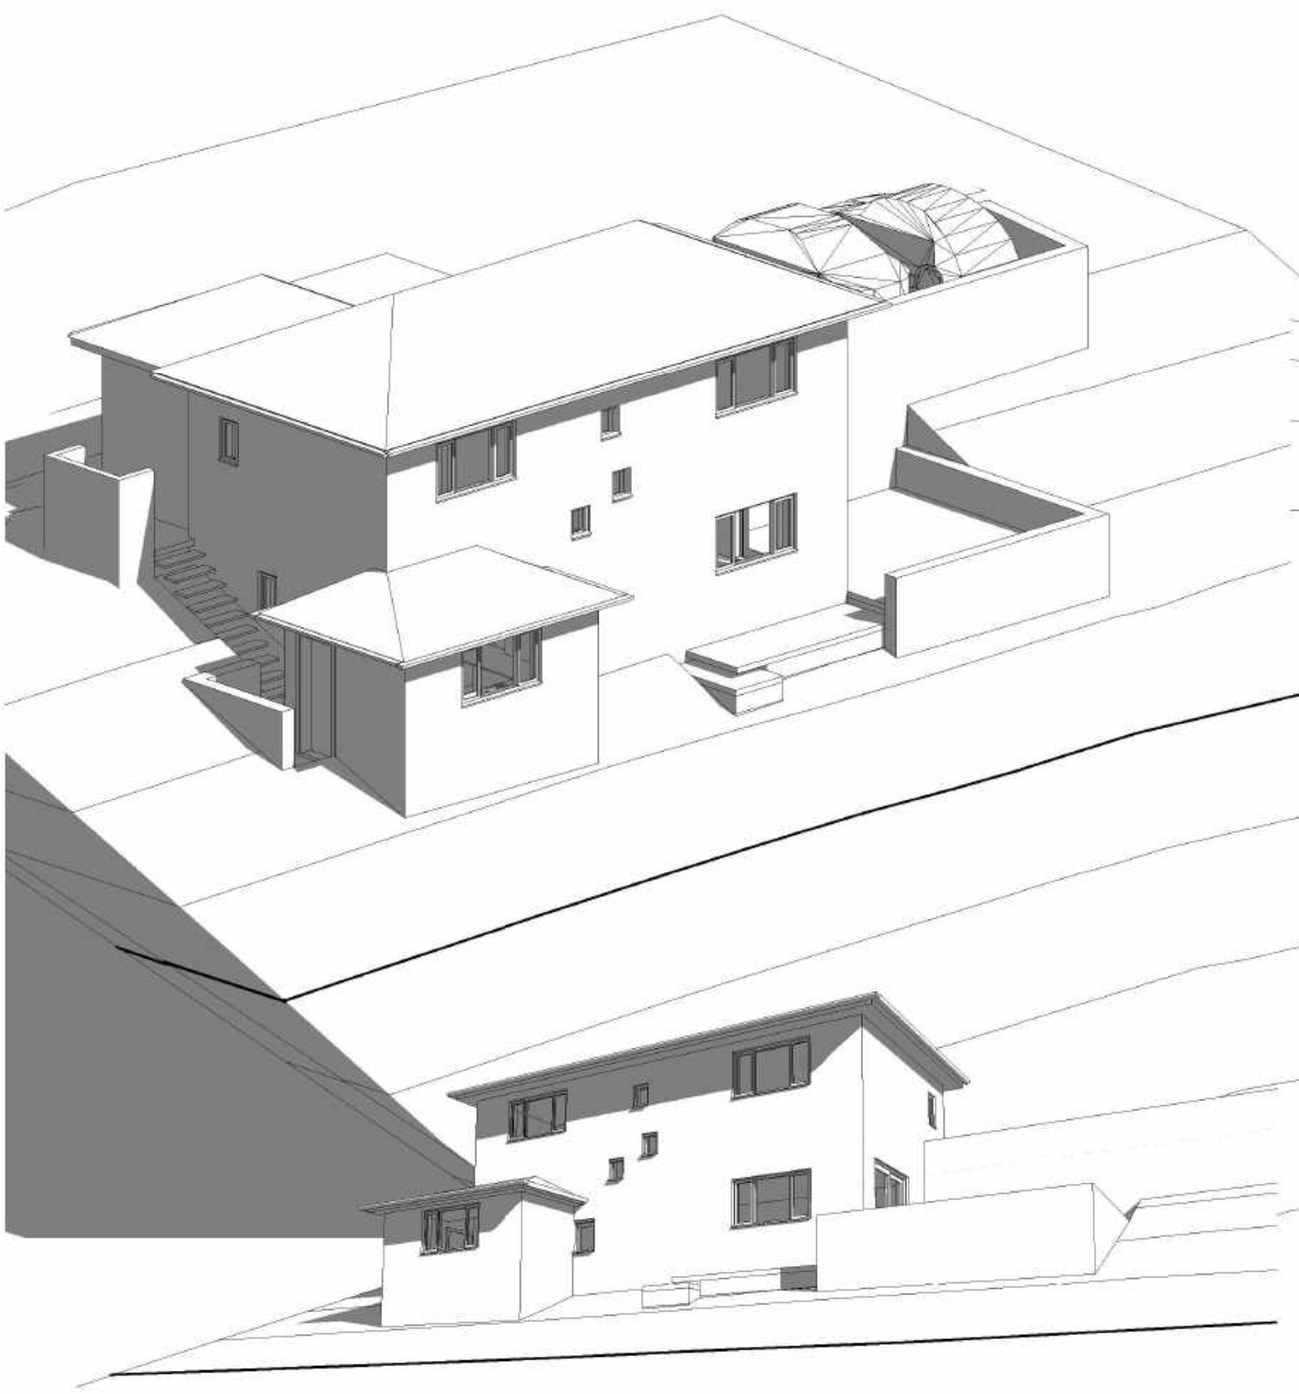

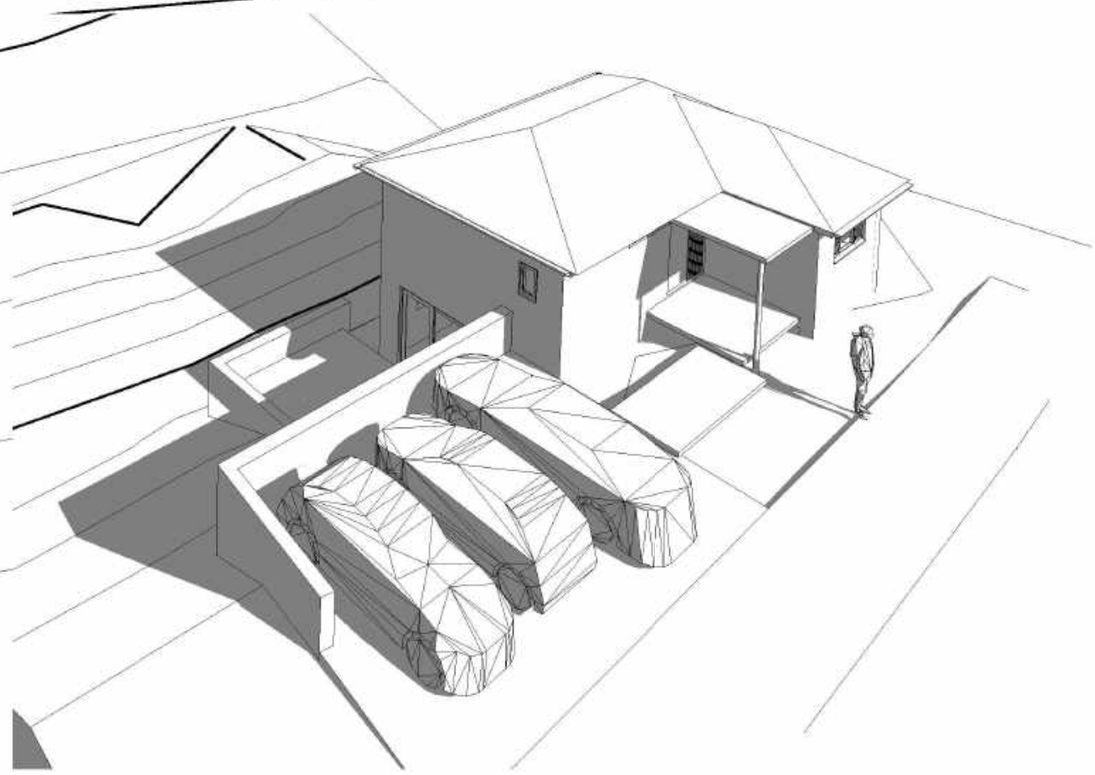

PLANNING BY DESIGN
FROM CONCEPT TO COMPLETION

THIS DRAWING IS NOT FOR CONSTRUCTION
ALL DIMENSIONS TO BE VERIFIED ON SITE

Rev

3D VIEWS 1

Date	09.10.2022	Scale @ A3	No. SK02
By	JL		
Drwg ref:			

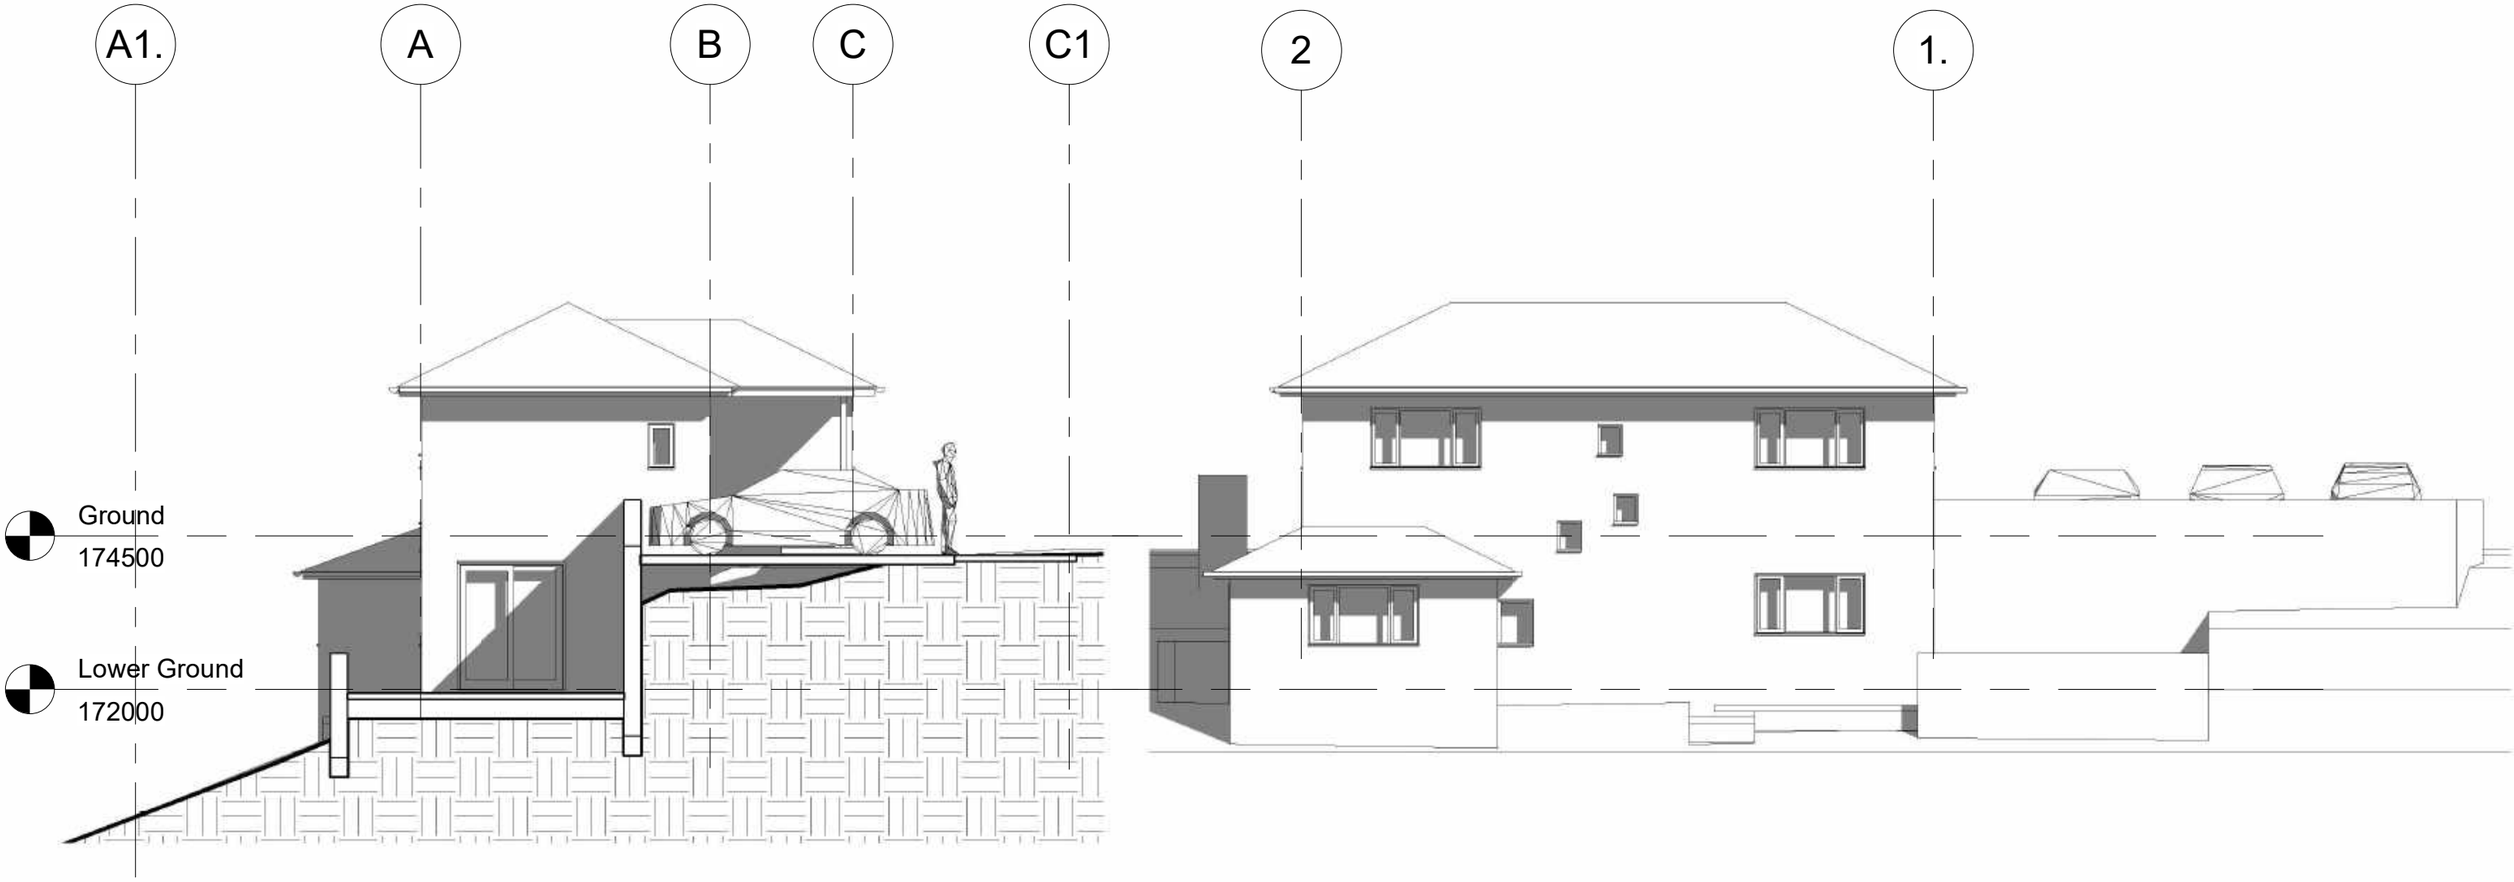

WEST ELEVATION

NORTH (REAR) ELEVATION

10m 5 4 3 2 1 0

PLANNING BY DESIGN
FROM CONCEPT TO COMPLETION

ALL DIMENSIONS TO BE VERIFIED ON SITE
THIS DRAWING IS NOT FOR CONSTRUCTION

Rev

NORTH & WEST ELEVATIONS

Date	09.10.2022	Scale @ A3 1:100	No. 06
By	JL		
Drwg ref:			

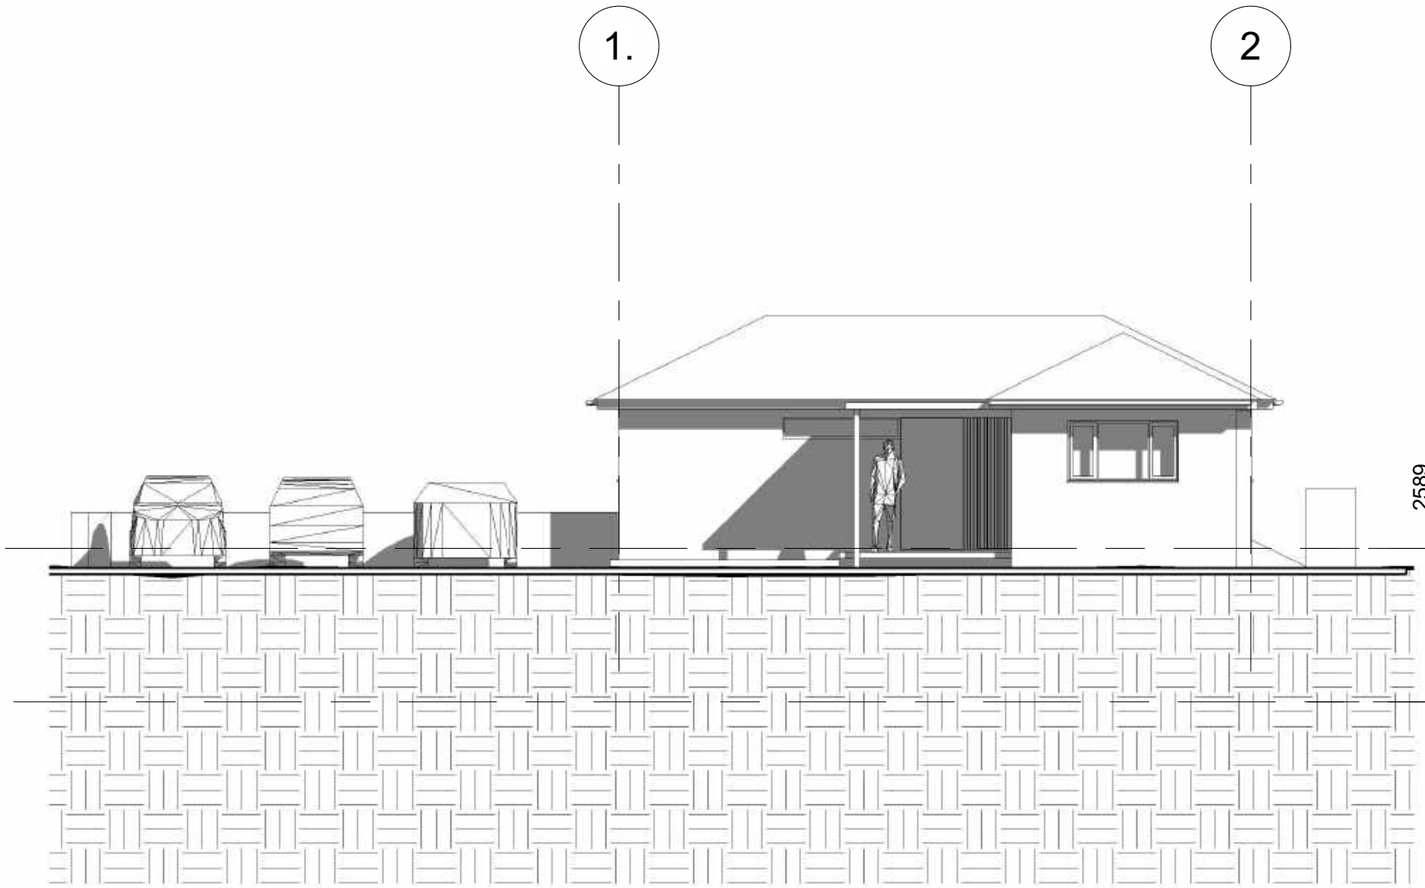

SOUTH (FRONT) ELEVATION

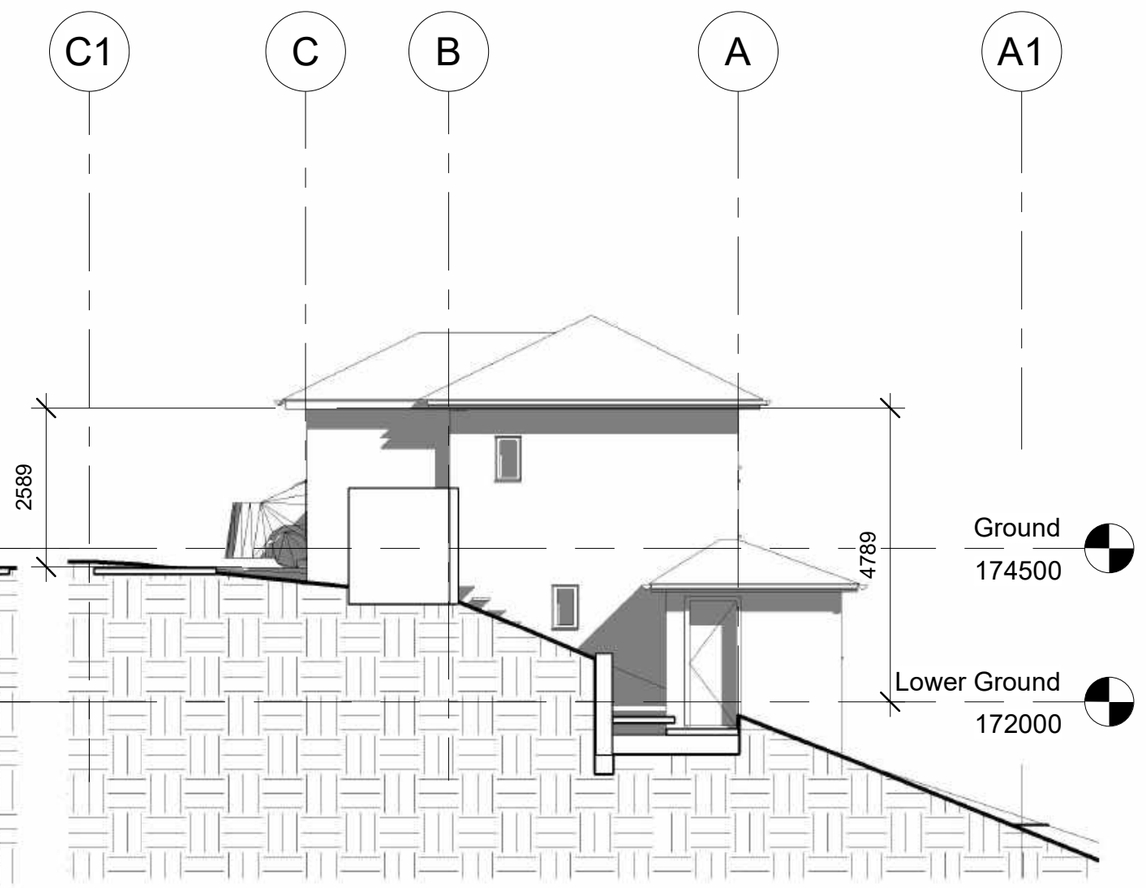

EAST ELEVATION

10m 5 4 3 2 1 0

PLANNING BY DESIGN
FROM CONCEPT TO COMPLETION

ALL DIMENSIONS TO BE VERIFIED ON SITE
THIS DRAWING IS NOT FOR CONSTRUCTION

Rev

SOUTH & EAST ELEVATIONS

Date	09.10.2022	Scale @ A3	1:100	No.	05
By	JL				
Drwg ref:					

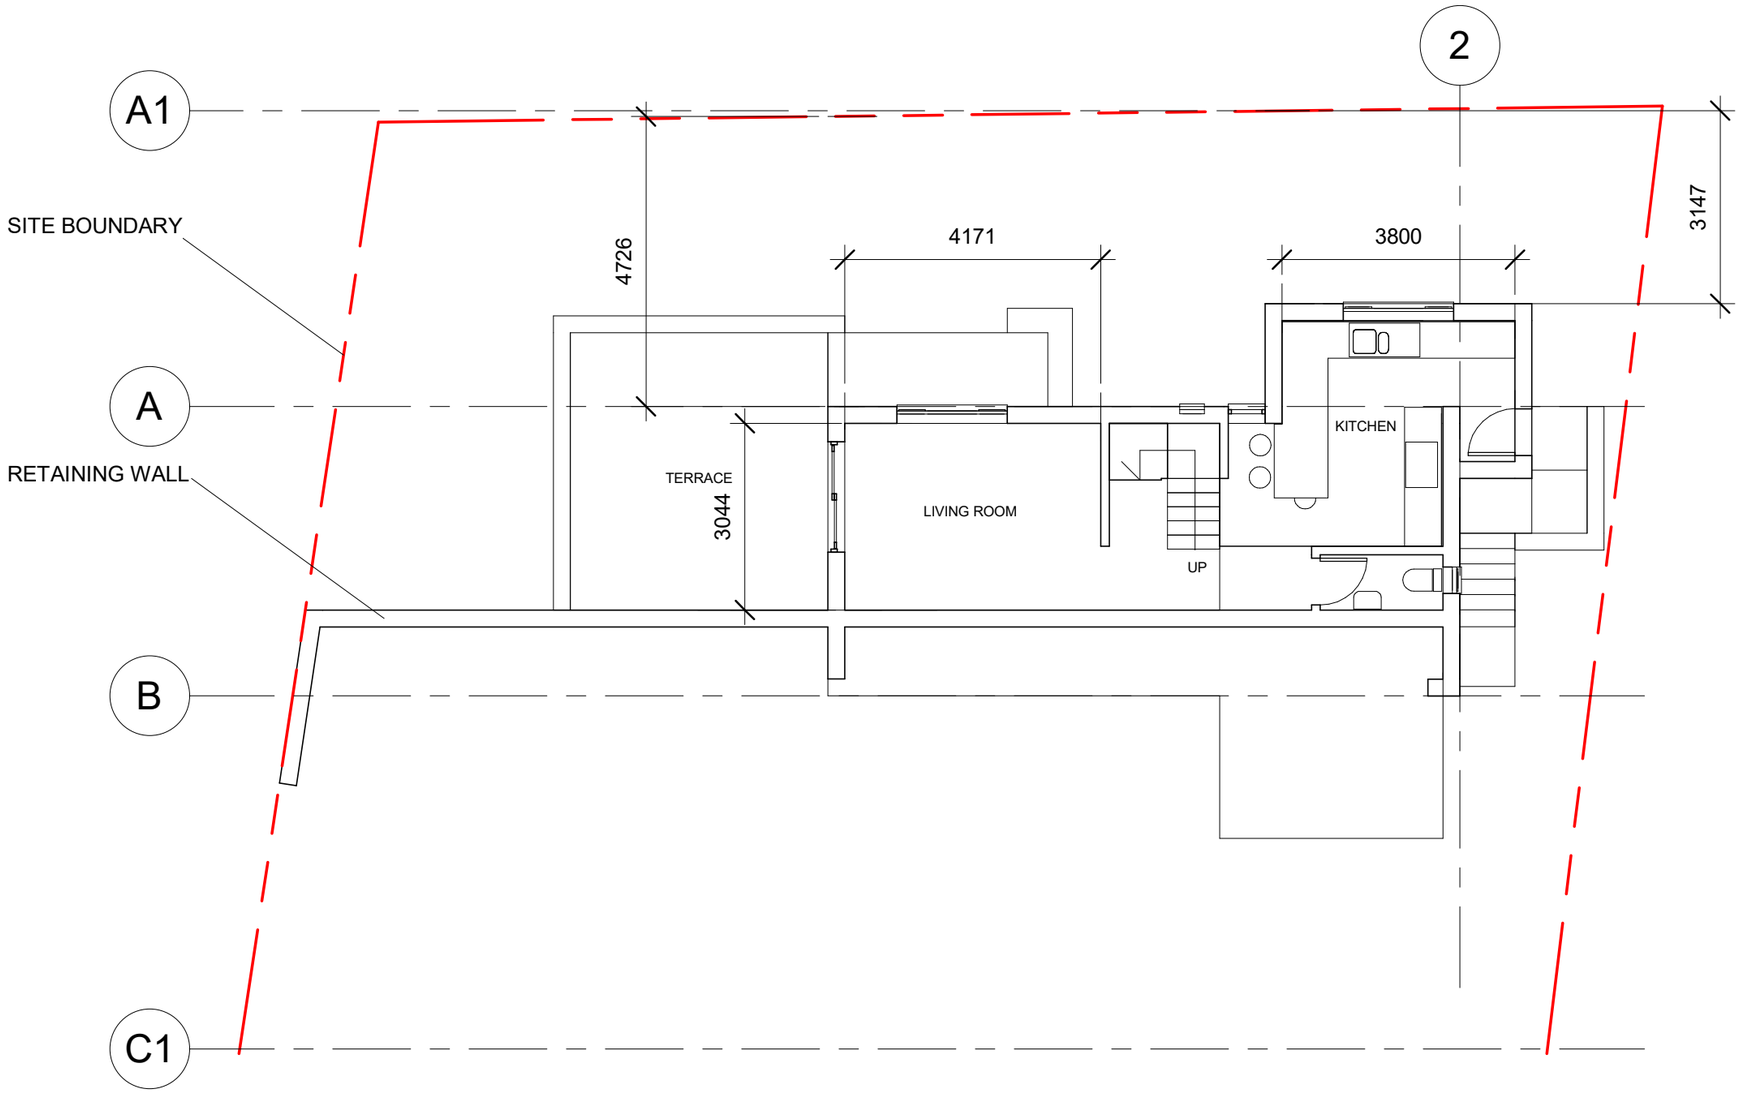

LOWER GROUND FLOOR TOTAL AREA: 36.8SQM

10m 5 4 3 2 1 0

PLANNING BY DESIGN
FROM CONCEPT TO COMPLETION

ALL DIMENSIONS TO BE VERIFIED ON SITE
THIS DRAWING IS NOT FOR CONSTRUCTION

Rev

LOWER GROUND FLOOR PLAN

Date	09.10.2022	Scale @ A3 1:100	No. 04
By	JL		
Drwg ref:			

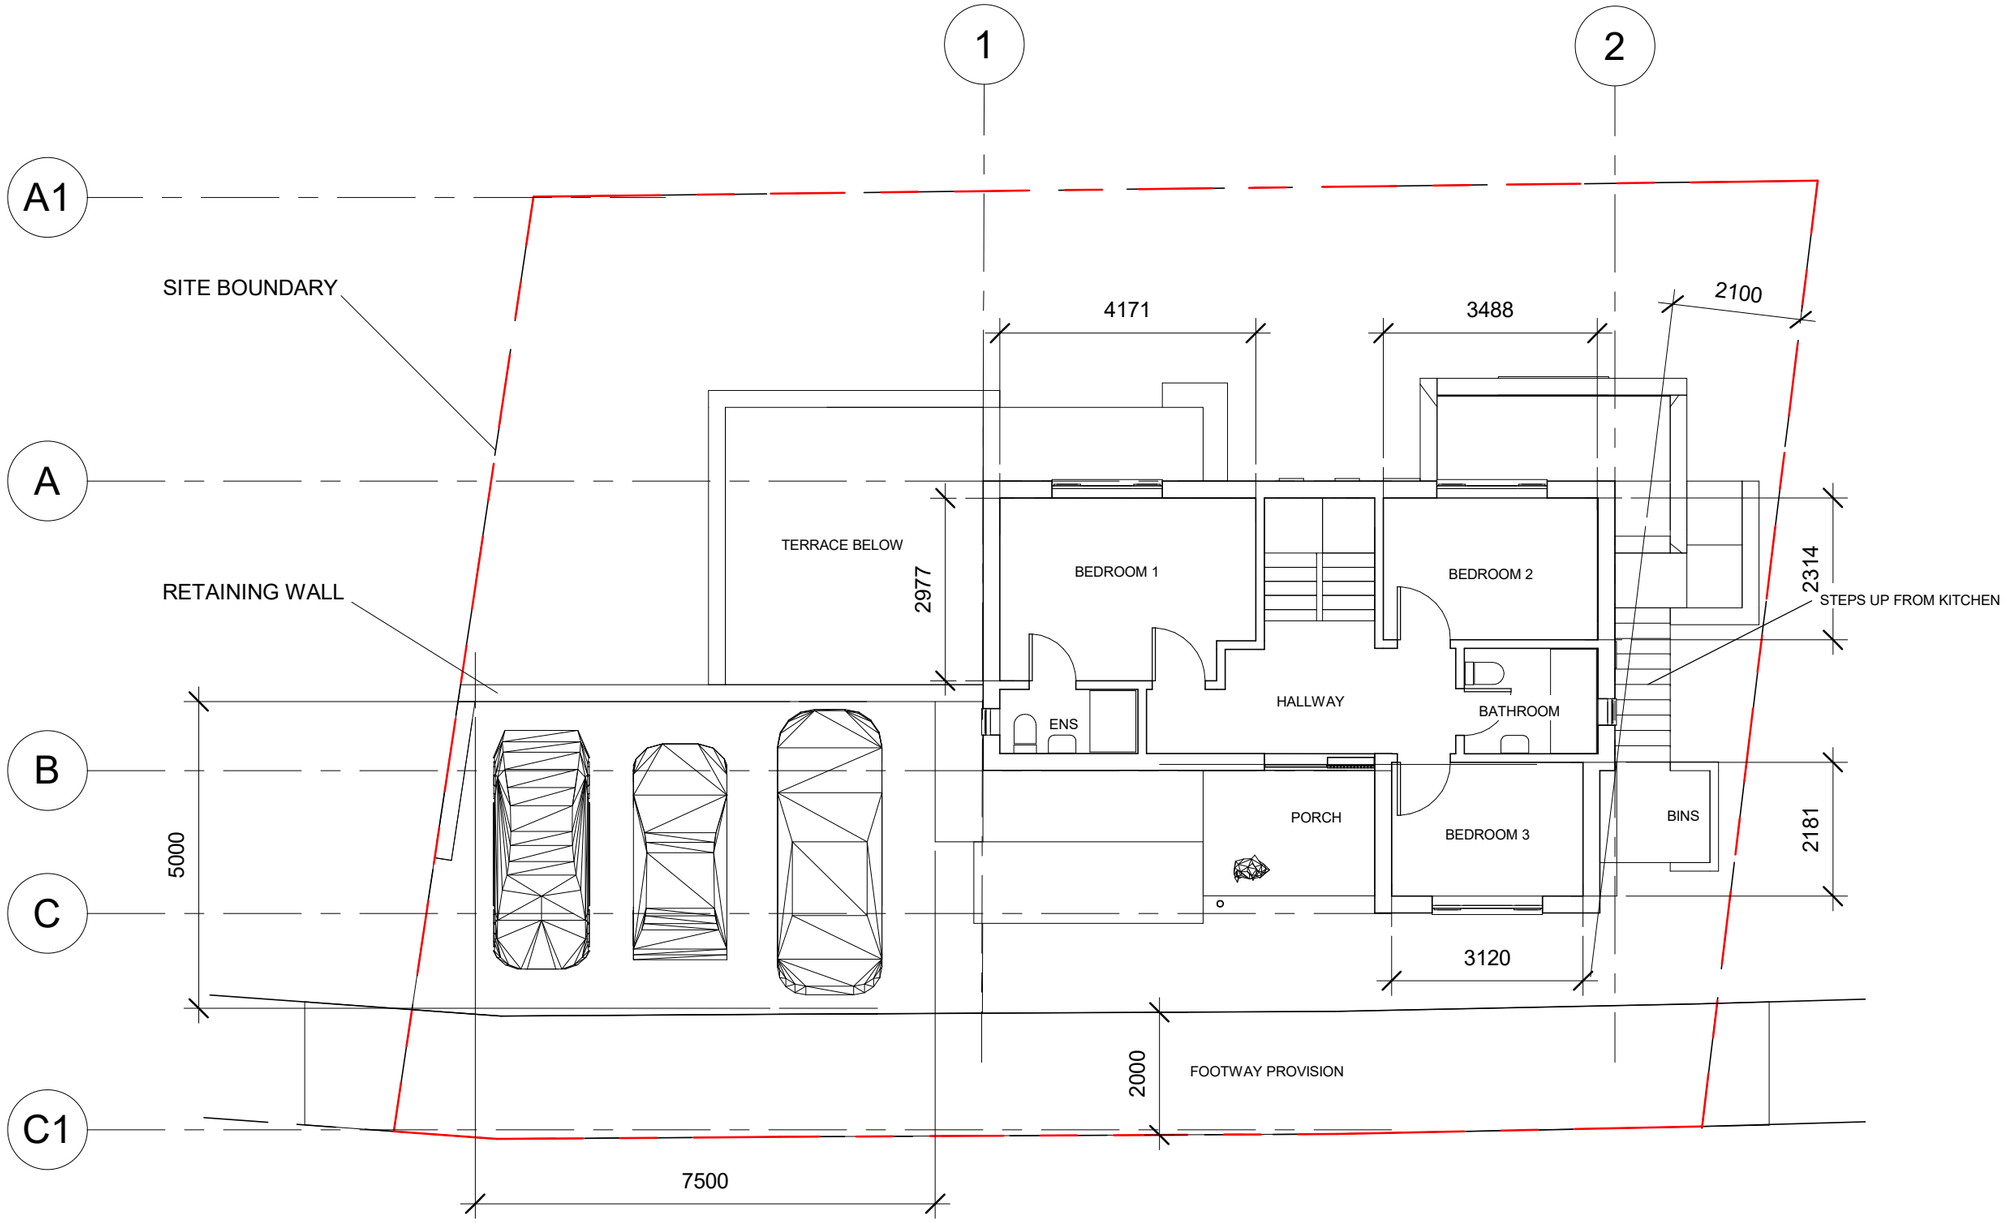

10m 5 4 3 2 1 0

PLANNING BY DESIGN
FROM CONCEPT TO COMPLETION

ALL DIMENSIONS TO BE VERIFIED ON SITE
THIS DRAWING IS NOT FOR CONSTRUCTION

Rev

GROUND FLOOR PLAN

Date	09.10.2022	Scale @ A3 1:100	No. 03
By	JL		
Drwg ref:			